IA-34

DOOR SCHEDULE

DOOR No.	TYPE	MASONRY OPENING	WALL THICKNESS	DOOR WIDE	DOOR HIGH	DOOR THICK	MATERIAL	FRAME MATERIAL	THRESHOLD	TRANSOM	LINTEL	REMARKS
117		3'-0"	8" Brick	3'-0"	7'-0"	1¾"	Wood	Wood	None	None		
118		4'-0½"	4" Stud Part.	3'-8"	7'-0"	1⅜"	Wood	Wood	None	None		
119		3'-8"	8" Brick	3'-0"	6'-8"	1¾"	Wood	Wood	None	None		
120		3'-6¼"	4½ Stud Part.	3'-2"	6'-8"	1⅜"	Wood	Wood	None	None		
121		2'-10⅛"	4½ Stud Part.	2'-6"	6'-8"	1⅜"	Wood	Wood	None	None		
122		6'-10⅛"	5¼ Stud Part.	2'-6"	6'-8"	1⅜"	Wood	Wood	None	None		
123		3'-0½"	4½ Stud Part.	2'-8"	6'-8"	1⅜"	Wood	Wood	None	None		
124		3'-0½"	4 Stud Part.	2'-8"	6'-8"	1⅜"	Wood	Wood	None	None		

1/4" Polished Wire Glass

DOOR SCHEDULE — SEE DWG. No 1300.206

DOOR No.	TYPE	MASONRY OPENING	WALL THICKNESS	DOOR WIDE	DOOR HIGH	DOOR THICK	MATERIAL	FRAME MATERIAL	THRESHOLD	TRANSOM	LINTEL	REMARKS
106, 107, 108, 109	OVER HEAD	12'-0" x 10'-1"	1'-4½"	12'-0" x 10'-1"		1¾"	WOOD	¾" Bent Pl.	NONE	NONE	LZ	
104, 105, 110	A4	3'-7½" x 10'-1"	8" BRICK	3'-2"	7'-0"	1¾"	WOOD	WOOD	NONE	YES	LI	¼" POLISHED WIRE GLASS.
111	112	C-1	3'-5¾" x 6'-11½"	6" TILE	3'-0"	6'-8"	1⅜"	WOOD	WOOD	NONE	NONE	L3	
113	114	C-4	2'-11⅞" x 6'-11½"	6" TILE	2'-6"	6'-8"	1⅜"	WOOD	WOOD	NONE	NONE	L3	
115			2'-11⅞" x 6'-10¾"	6" TILE	2'-6"	6'-8"			GTB 8.2#	NONE	NONE		
		A-2	3'-5¾" x 7'-3"	8" CONC.	3'-0"	7'-0"	1¾"	WOOD	WOOD	NONE	NONE		CHANNEL FRAME No. DOOR.
101, 102, 103		OVER HEAD	12'-0" x 11'-11"	1'-4½"	12'-0"	11'-11"	1¾"	WOOD	½" Bent R		NONE	REINF. C.	PUMP ROOM DOOR. OBSCURE GLASS.
③ 116		OVER HEAD	12'-0" x 11'-11"	0"	12'-0"	11'-11"	1⅜"	WOOD	⅜" 2L TEL.				

SECTION - ZZ

THRU VENT PIPE.
SCALE 3/4" = 1'-0"

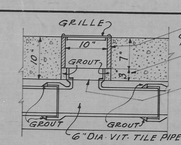

THIS PORTION OF FORM FOR GRILLE OPENING TO BE KEPT IN PLACE.
BELLS OF ALL 6"
BRANCHES TO BE MAINTAINED 3" INSIDE OF WALL LINE.
ALL T- BRANCHES TO BE 6" DIA.

SECTION A-A.

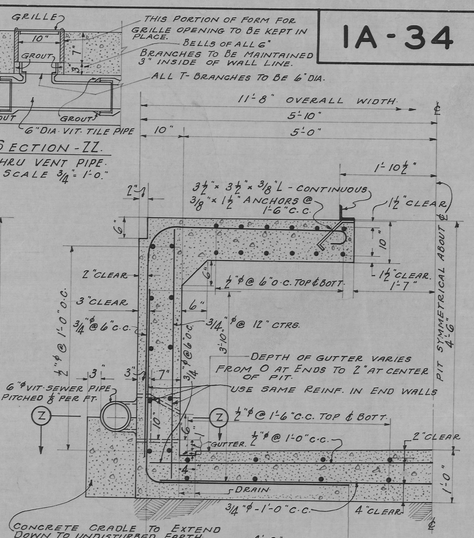

SECTION - BB

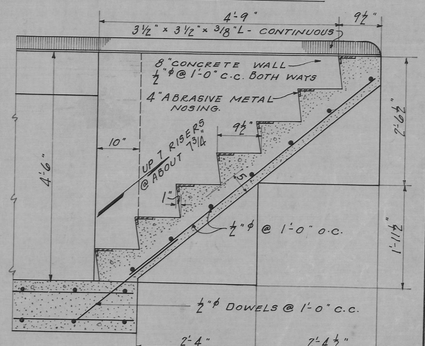

DETAILS OF TRUCK & BUSS PIT.

SCALE 3/4" = 1'-0"

INDEX TO DRAWINGS.

DRWG. No.	TITLE	APPLIES TO BLDG.
1006.208	SECTION	1034
1006.201	FLOOR PLAN AND DETAILS	1034
1006.202	ELEVATIONS AND DETAILS	1034
1006.301	FOUNDATION PLAN - FOOTING DETAILS & SCHEDULE	1034
1006.302	ROOF FRAMING DIAGRAM & DETAILS	1034

LINTEL SCHEDULE

TYPE	MASONRY OPENING	DESCRIPTION	REMARKS
L1	3'-7⅛"	2 Ls. @ 3½" x 3½" x 5/16"	
L2	12'-0"	(8" WF @ 24# & 1'-7" x 1/2" PLATE	
L3	3'-5⅛"	6" C @ 8.2#	
L4	2'-11⅛"	6" C @ 8.2#	
L5	3'-8"	2 Ls. @ 5½" x 3½" x 5/16"	

THIS DRAWING APPLIES TO BUILDING No 1034.

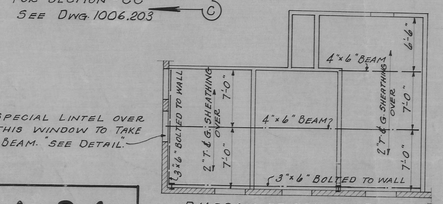

SPECIAL LINTEL OVER THIS WINDOW TO TAKE BEAM. SEE DETAIL.

DIAGRAM OF CEILING FRAMING OVER OFFICE - TOILET & LOCKER RM.
SCALE 1/8" = 1'-0"

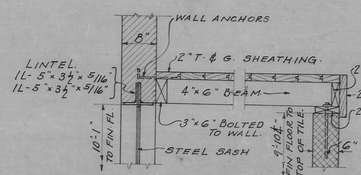

DETAIL - CEILING CONSTRUCTION OVER OFFICE - TOILET & LOCKER ROOM - SCALE: 3/4"=1'-0"

DETAILS OF CHANNEL FRAME - OPENING IN TOILET.
SCALE 1/8" = 1'-0"

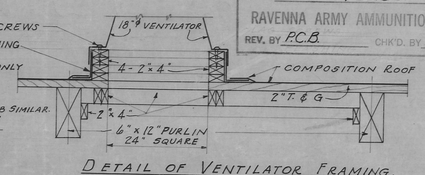

DETAIL OF VENTILATOR FRAMING
SCALE 3/4" = 1'-0"

DRAWING REVISED PER FIELD SURVEY
DATE APRIL 27, 1972
RAVENNA ARMY AMMUNITION PLANT
REV. BY P.C.B. CHK'D. BY

NOTE:
FOR DETAILS OF 1942 BLDG. ADDITION SEE COE. DWGS. 37-01-08 SHTS. C-2, C-6, A-7, A-8, A-9, A-10, S-1, S-10, S-11, M-3, M-4, E-7, E-8, & E-9.

NOTE:
FOR DETAILS OF OVER HEAD DOOR

④ Note:
16" Dia. ILG Fan Exhaust Type - Self Cooled 4/16" Sq. Automatic Shutter. Installed 11-30-55

FLOOR PLAN

SCALE 1/8" = 1'-0"

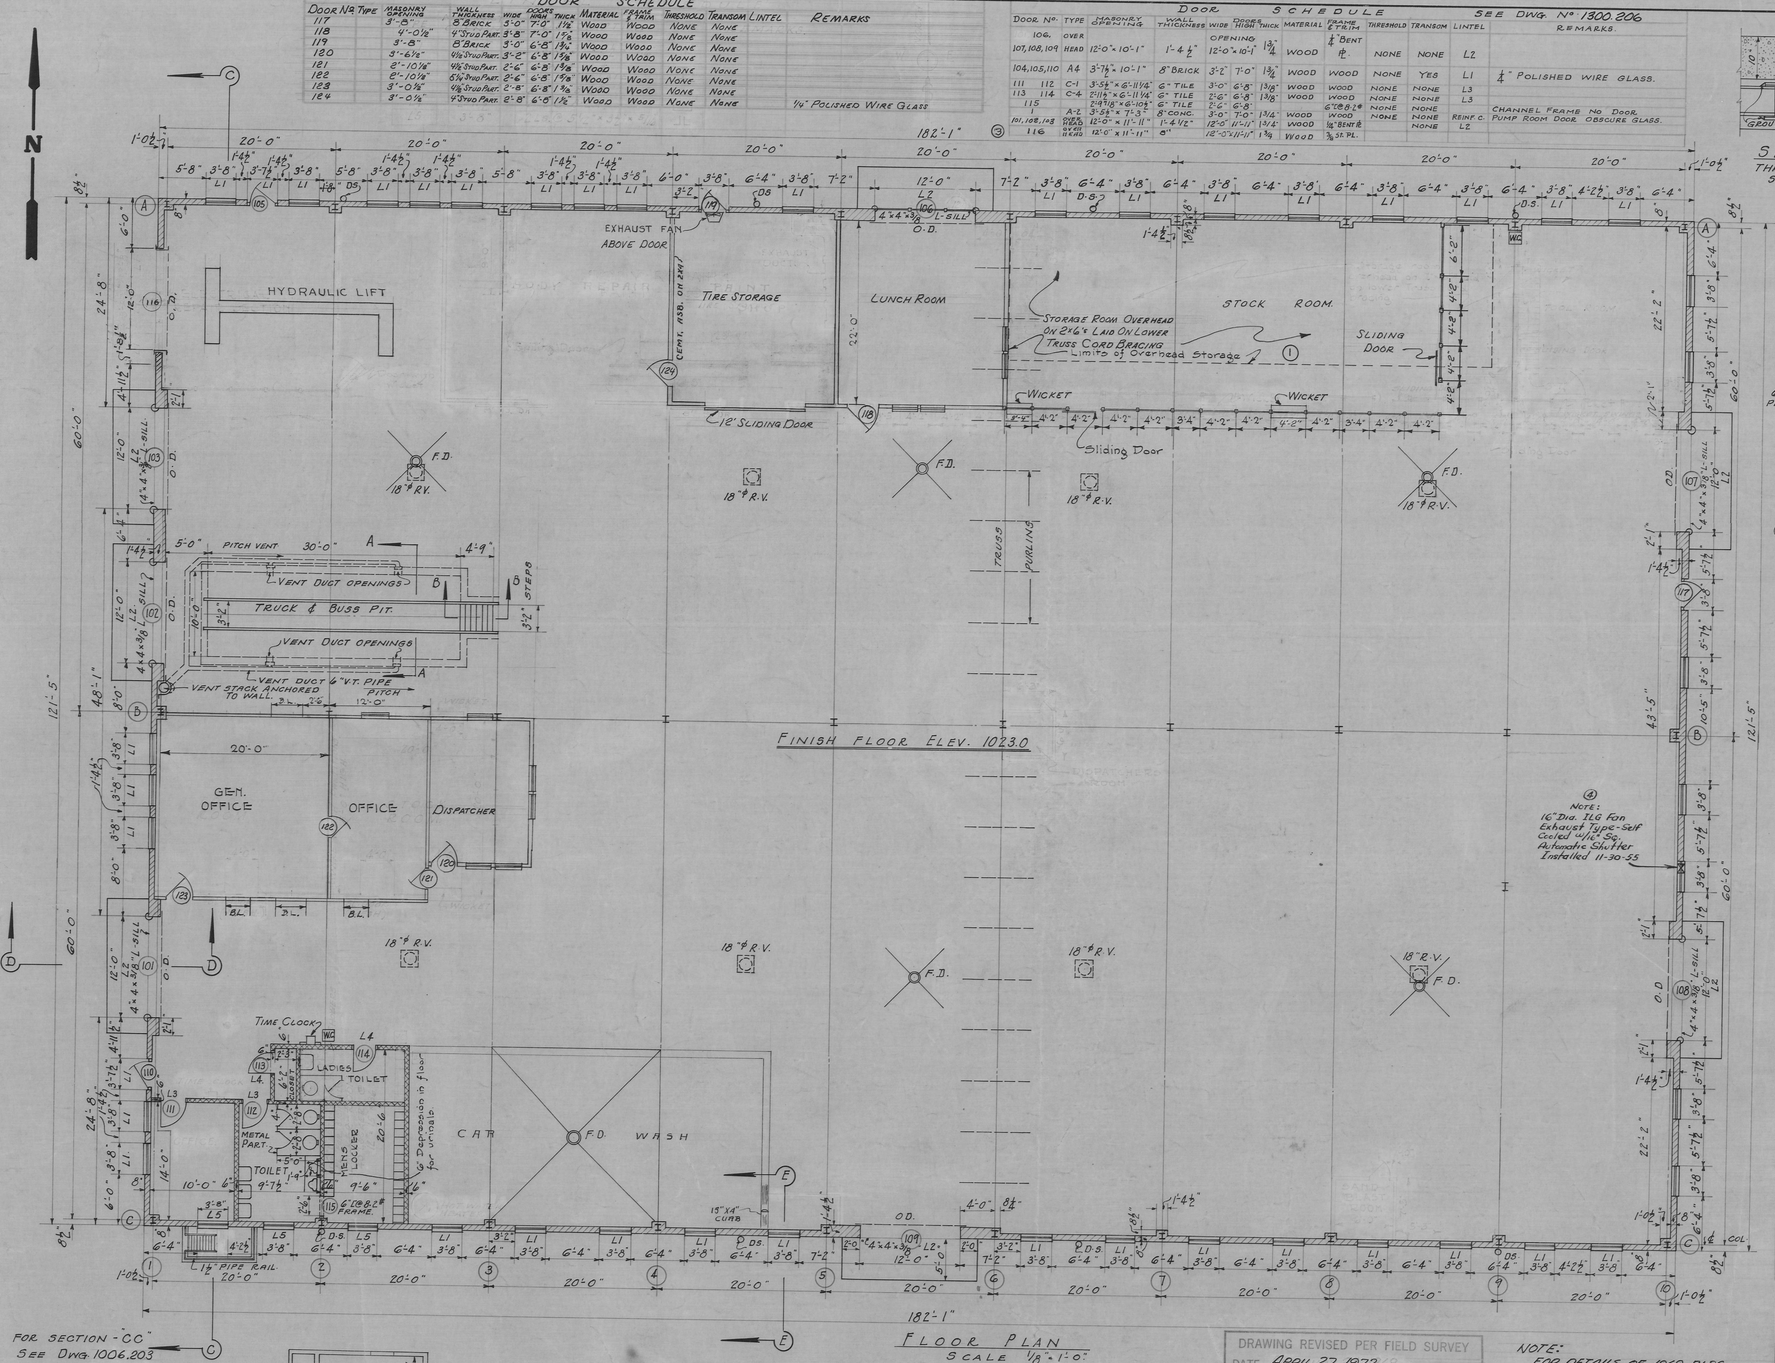

FOR SECTION - CC
See Dwg. 1006.203

REVISIONS			
	RECORD CHANGE	12-24-41	W.A.L.
2	CHANGES	1-20-45	
3	DWGS. 1002-D	5/46	
4	MOD. ACFF 110.K-2711	9/67	

W. L. BURTON AND ASSOCIATES
ARCHITECTS AND ENGINEERS
Ralph L. Harding, A.S.C.E. OHIO REG. ENGINEER 5331
Carl A. Nau, A.I.A. OHIO REG. ARCHITECT 311
Cleveland, Ohio
Ravenna, Ohio

SCALE: AS NOTED.

CONSTRUCTION DIVISION
OFFICE OF THE QUARTERMASTER GENERAL

RAVENNA ORDNANCE PLANT

ADMINISTRATION AREA
GARAGE & AUTO REPAIR SHOP
FLOOR PLAN & DETAILS

182-1X121-5 TYPE-34

DESIGNED BY	DRAWN BY	TRACED BY	CHECKED BY	APPROVED BY DIRECTOR	DATE
KLEIN H.W.M. BECK	W.A.L. 6-17-41 S.O.F. 6-20-41	McCALL		R. S. CHAVIN	6-20-41

PLAN NUMBER 693-1
1006.201
COL. ORD. D - QT.
CONSTRUCTING QUARTERMASTER

THIS DRAWING TRACED FROM ORIGINAL PENCILLED CONSTRUCTION DRAWING.

REVISION NO 2 APPROVED BY- L. H. EATON - PLANT ENGINEER C. H. WILLISTON - ASST. GEN. MGR. C. W. MELDRUM - LT. COL. ORD. DEPT. COMMANDING