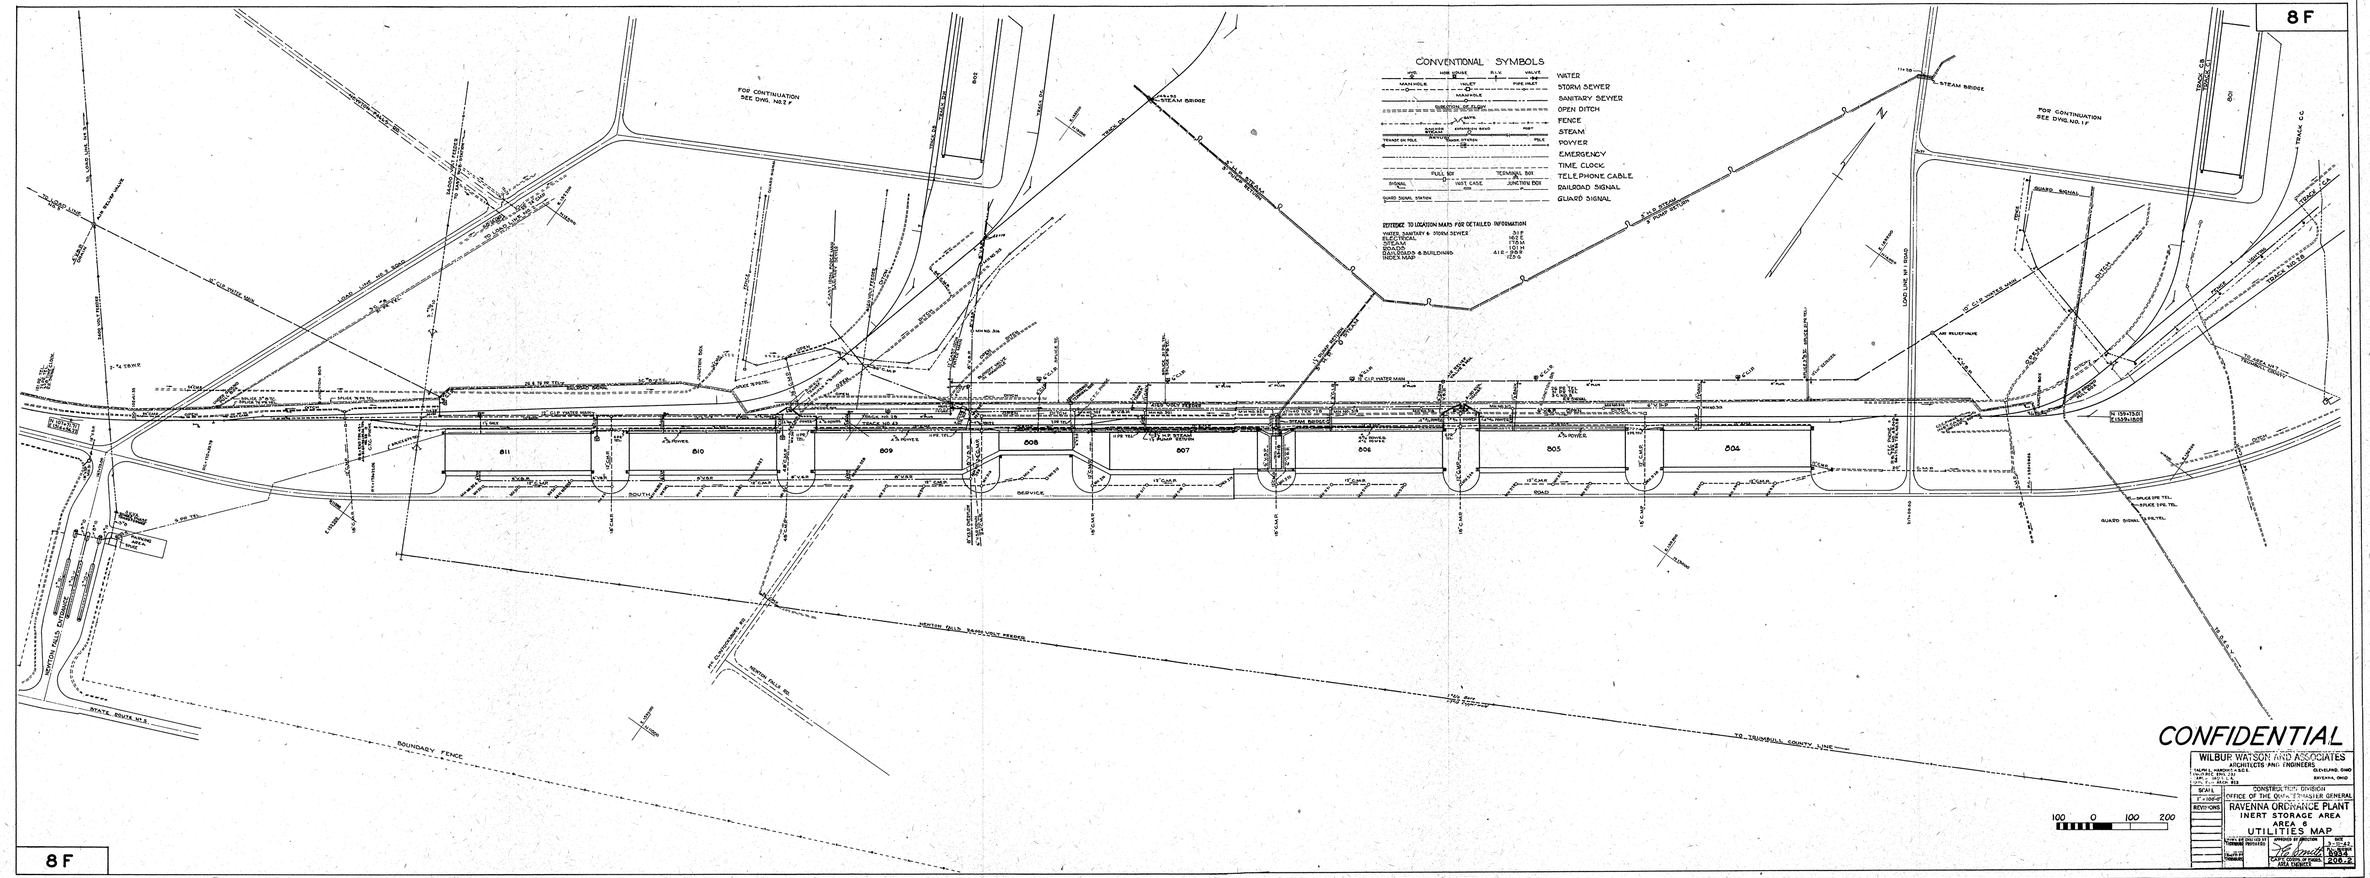
8F
CONVENTIONAL SYMBOLS
WATER
STORM SEWER
SANITARY SEWER
OPEN DITCH
FENCE
STEAM
POWER
EMERGENCY
TIME CLOCK
TELEPHONE CABLE
RAILROAD SIGNAL
GUARD SIGNAL
REFERENCE TO LOCATION MAPS FOR DETAILED INFORMATION
WATER, SANITARY & STORM SEWER
ELECTRICAL
DITCHES
ROADS
RAILROADS & BUILDINGS
INDEX MAP
FOR CONTINUATION SEE DWG. NO.1 F
FOR CONTINUATION SEE DWG. NO. 1 F
STEAM BRIDGE
TRACK C.G.
811
810
809
808
807
806
805
804
SOUTH SERVICE ROAD
MICHIGAN FALLS RAILROAD SPUR
NORTH FALLS RD.
STATE ROUTE NO. 5
BOUNDARY FENCE
TO TRUMBULL COUNTY LINE
100 0 100 200
CONFIDENTIAL
WILBUR WATSON AND ASSOCIATES
ARCHITECTS AND ENGINEERS
CONSTRUCTION DIVISION
OFFICE OF THE QUARTERMASTER GENERAL
RAVENNA ORDNANCE PLANT
INERT STORAGE AREA
AREA 6
UTILITIES MAP
SCALE 1"=100'-0"
REVISIONS
APPROVED BY DIRECTION
DATE 7-1-42
DRAWING NO. 804
SPEC. NO. 206-2
8F